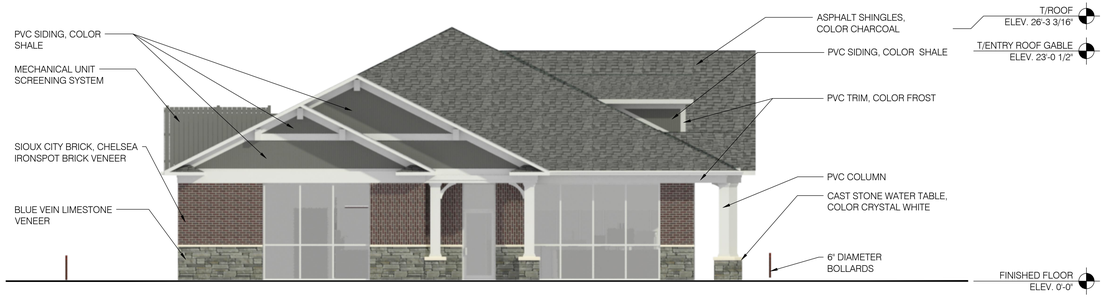

4 SIDE ELEVATION
SCALE: NOT TO SCALE

3 SIDE ELEVATION
SCALE: NOT TO SCALE

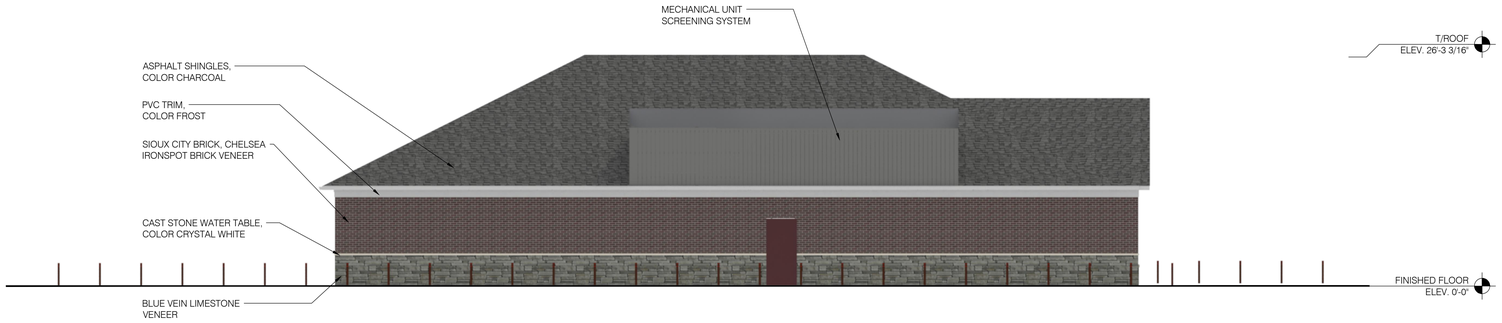

2 REAR ELEVATION
SCALE: NOT TO SCALE

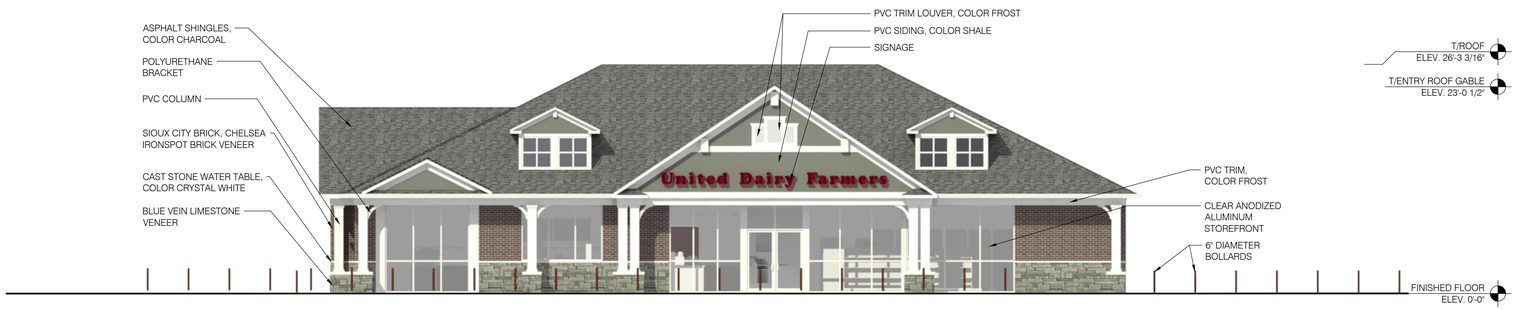

1 FRONT ELEVATION
SCALE: NOT TO SCALE

UDF DELAWARE - BUILDING ELEVATIONS

123 WEST WILLIAM STREET, DELAWARE, OH 45013

THIS DOCUMENT, AND THE IDEAS AND DESIGNS INCORPORATED HEREIN, IS THE PROPERTY OF K4 ARCHITECTURE, L.L.C. AND IS NOT TO BE USED, IN WHOLE OR IN PART, FOR ANY OTHER PROJECT WITHOUT THE WRITTEN AUTHORIZATION OF K4 ARCHITECTURE, L.L.C. COPYRIGHT 2020 K4 ARCHITECTURE, L.L.C. ALL RIGHTS RESERVED

FILE LOCATION : X:\2019 Projects\2019 K4 Architecture\19 UDF Projects\19-2111 UDF Delaware\Rendering\ PLOT DATE: Jul 31, 2020-9:56AM
FILENAME: 19-2111 Exterior Renderings.dwg
ISSUE DATE: 07/31/20

K4 ARCHITECTURE, LLC
555 Gest Street
Cincinnati, Ohio 45203
Tel: (513) 455-5005
Fax: (513) 455-5008
ARCHITECTURE + DESIGN

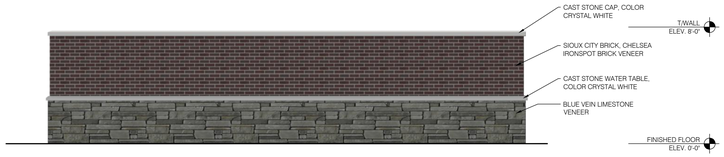

7 DUMPSTER ENCLOSURE BACK ELEVATION
SCALE: NOT TO SCALE

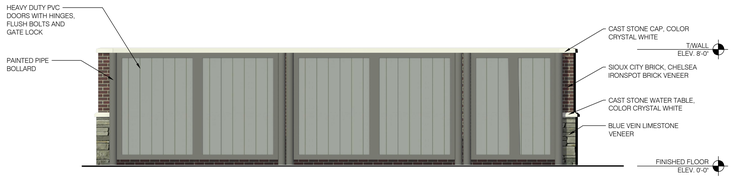

6 DUMPSTER ENCLOSURE FRONT ELEVATION
SCALE: NOT TO SCALE

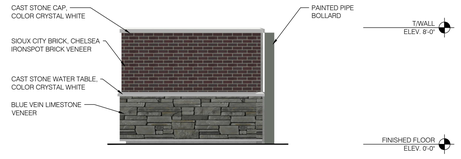

5 DUMPSTER ENCLOSURE SIDE ELEVATION
SCALE: NOT TO SCALE

4 GAS CANOPY RIGHT ELEVATION
SCALE: NOT TO SCALE

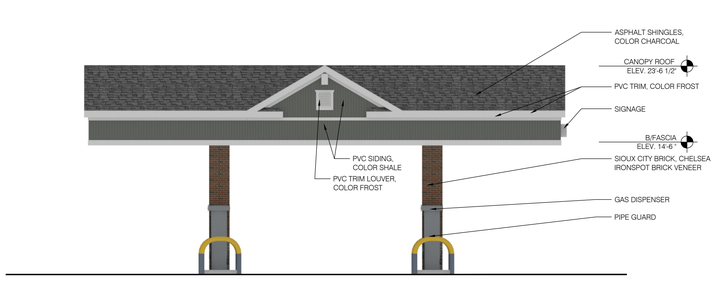

3 GAS CANOPY BACK ELEVATION
SCALE: NOT TO SCALE

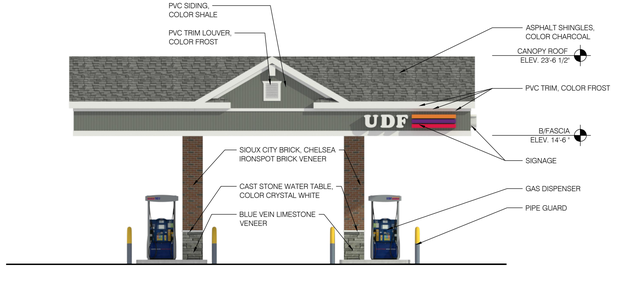

2 GAS CANOPY LEFT ELEVATION
SCALE: NOT TO SCALE

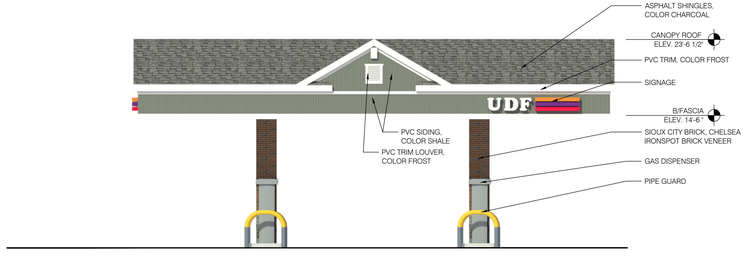

1 GAS CANOPY FRONT ELEVATION
SCALE: NOT TO SCALE

UDF DELAWARE - GAS CANOPY & DUMPSTER ELEVATIONS

FILE LOCATION: X:\2019 Projects\2019 K4 Architecture\19 UDF Projects\19-2111 UDF Delaware\Rendering\, PLOT DATE: Jul 31, 2020-9:54AM
FILENAME: 19-2111 Exterior Renderings.dwg

ISSUE DATE: 07/31/20

123 WEST WILLIAM STREET, DELAWARE, OH 45013

K4 ARCHITECTURE, LLC
555 Gest Street
Cincinnati, Ohio 45203
Tel: (513) 455-5005
Fax: (513) 455-5008

ARCHITECTURE + DESIGN

THIS DOCUMENT, AND THE IDEAS AND DESIGNS INCORPORATED HEREIN, IS THE PROPERTY OF K4 ARCHITECTURE, L.L.C. AND IS NOT TO BE USED, IN WHOLE OR IN PART, FOR ANY OTHER PROJECT WITHOUT THE WRITTEN AUTHORIZATION OF K4 ARCHITECTURE, L.L.C. COPYRIGHT 2020. K4 ARCHITECTURE, L.L.C. ALL RIGHTS RESERVED