Roadway Layout

DEL-36-11.03
ODOT PID 103626
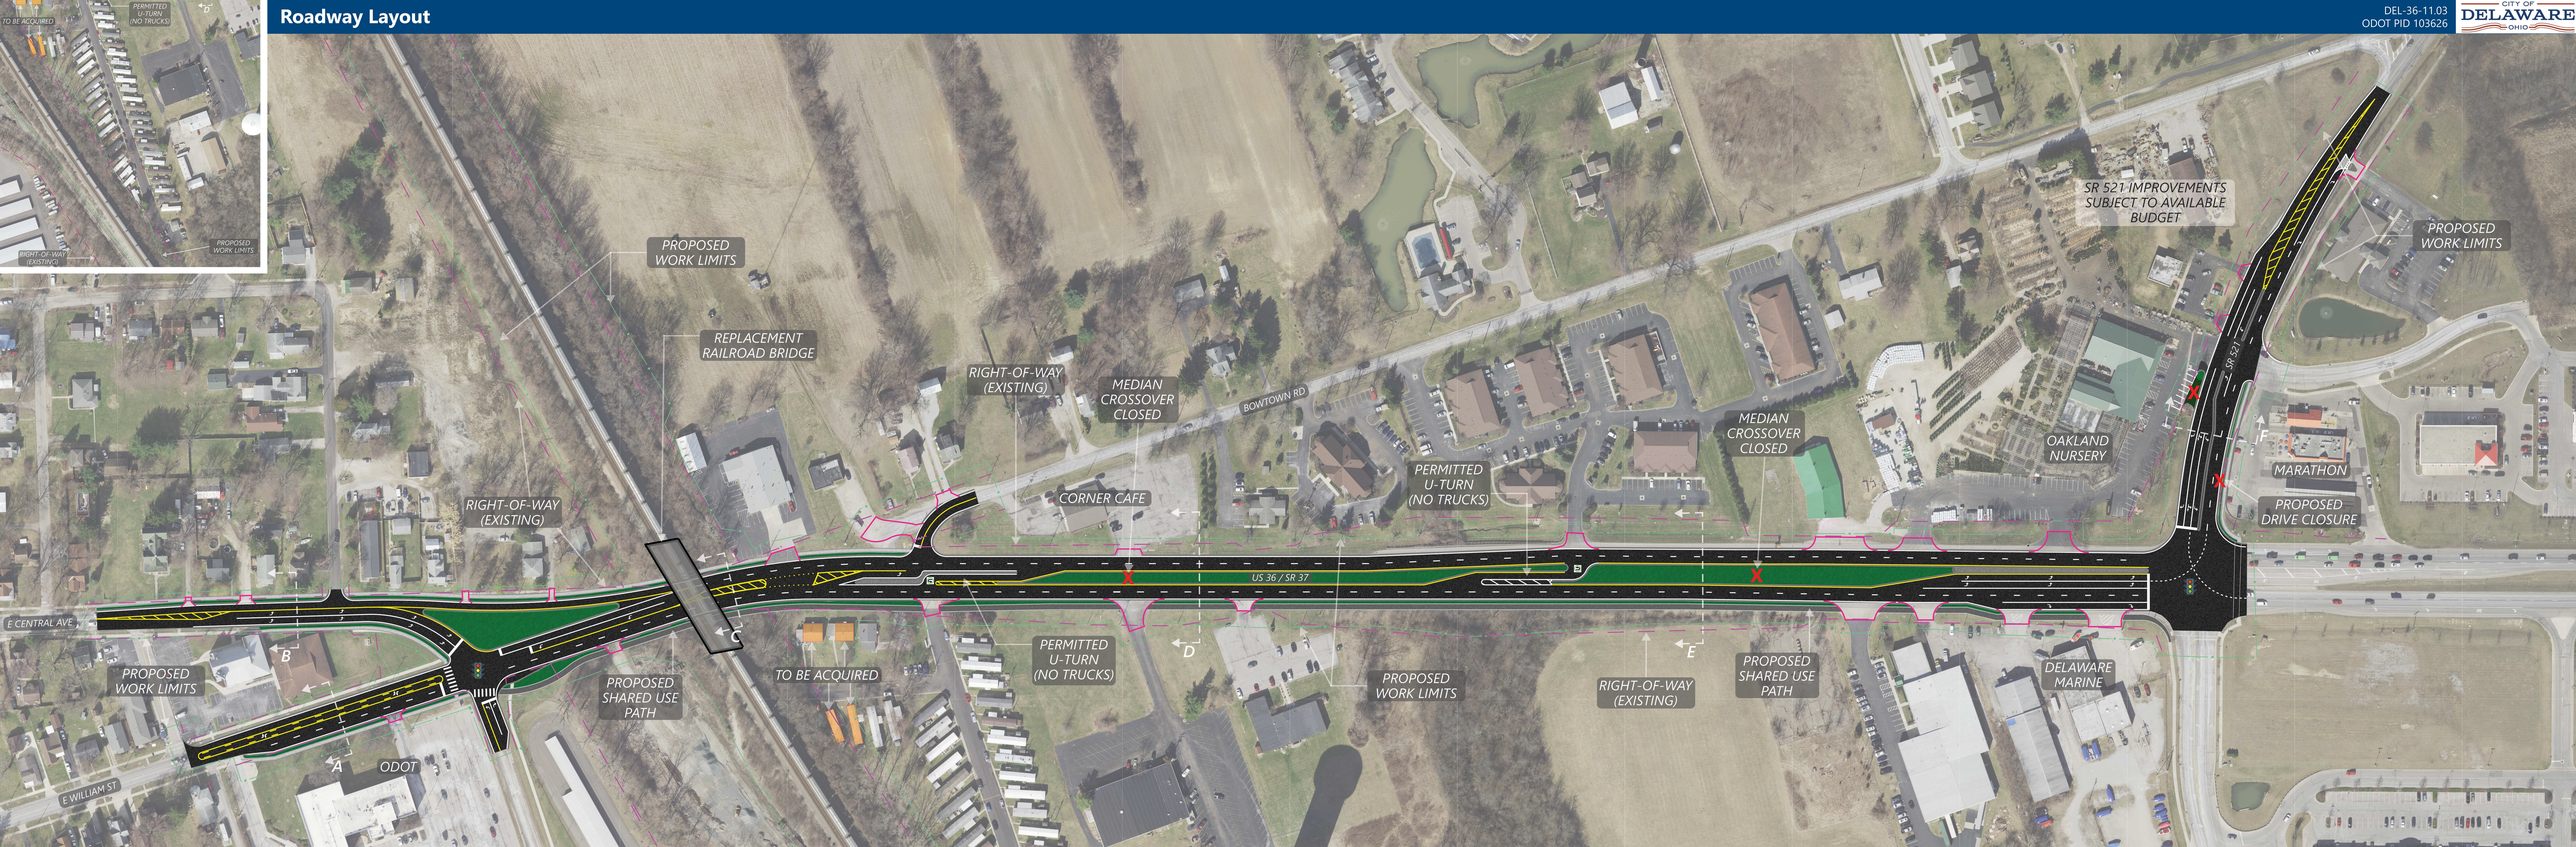
CITY OF DELAWARE OHIO